REGISTERED PROFESSIONAL ENGINEER
CIVIL
STATE OF CALIFORNIA

PROJECT PLAN

SCALE: 1" = 100'

EARTHWORK QUANTITIES:

CUT: 17,944 Cu. Yds.
FILL: —
EXPORT MATERIAL:

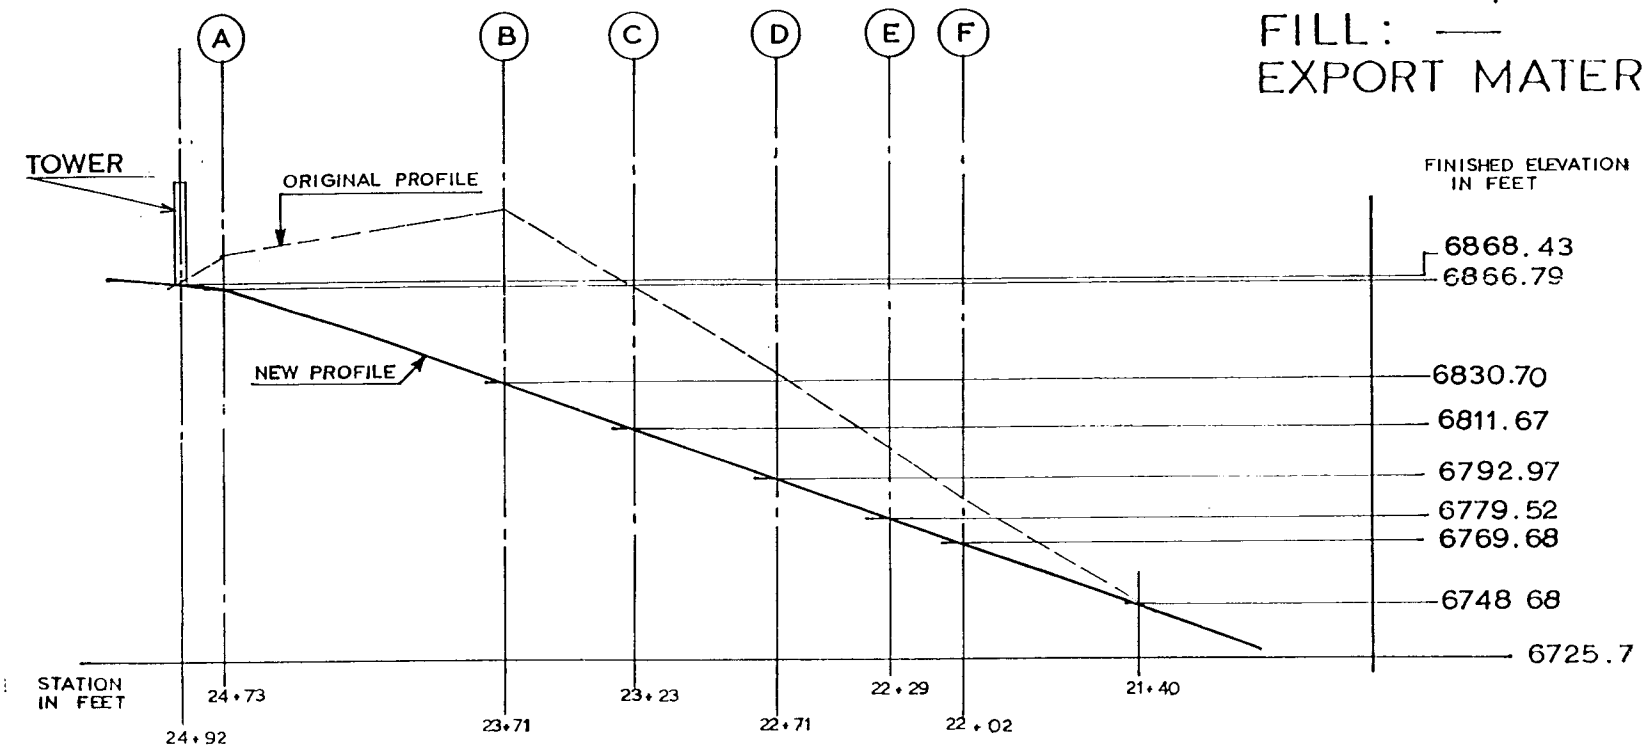

GRADING AREA PROFILE

SCALE: 1" = 50'